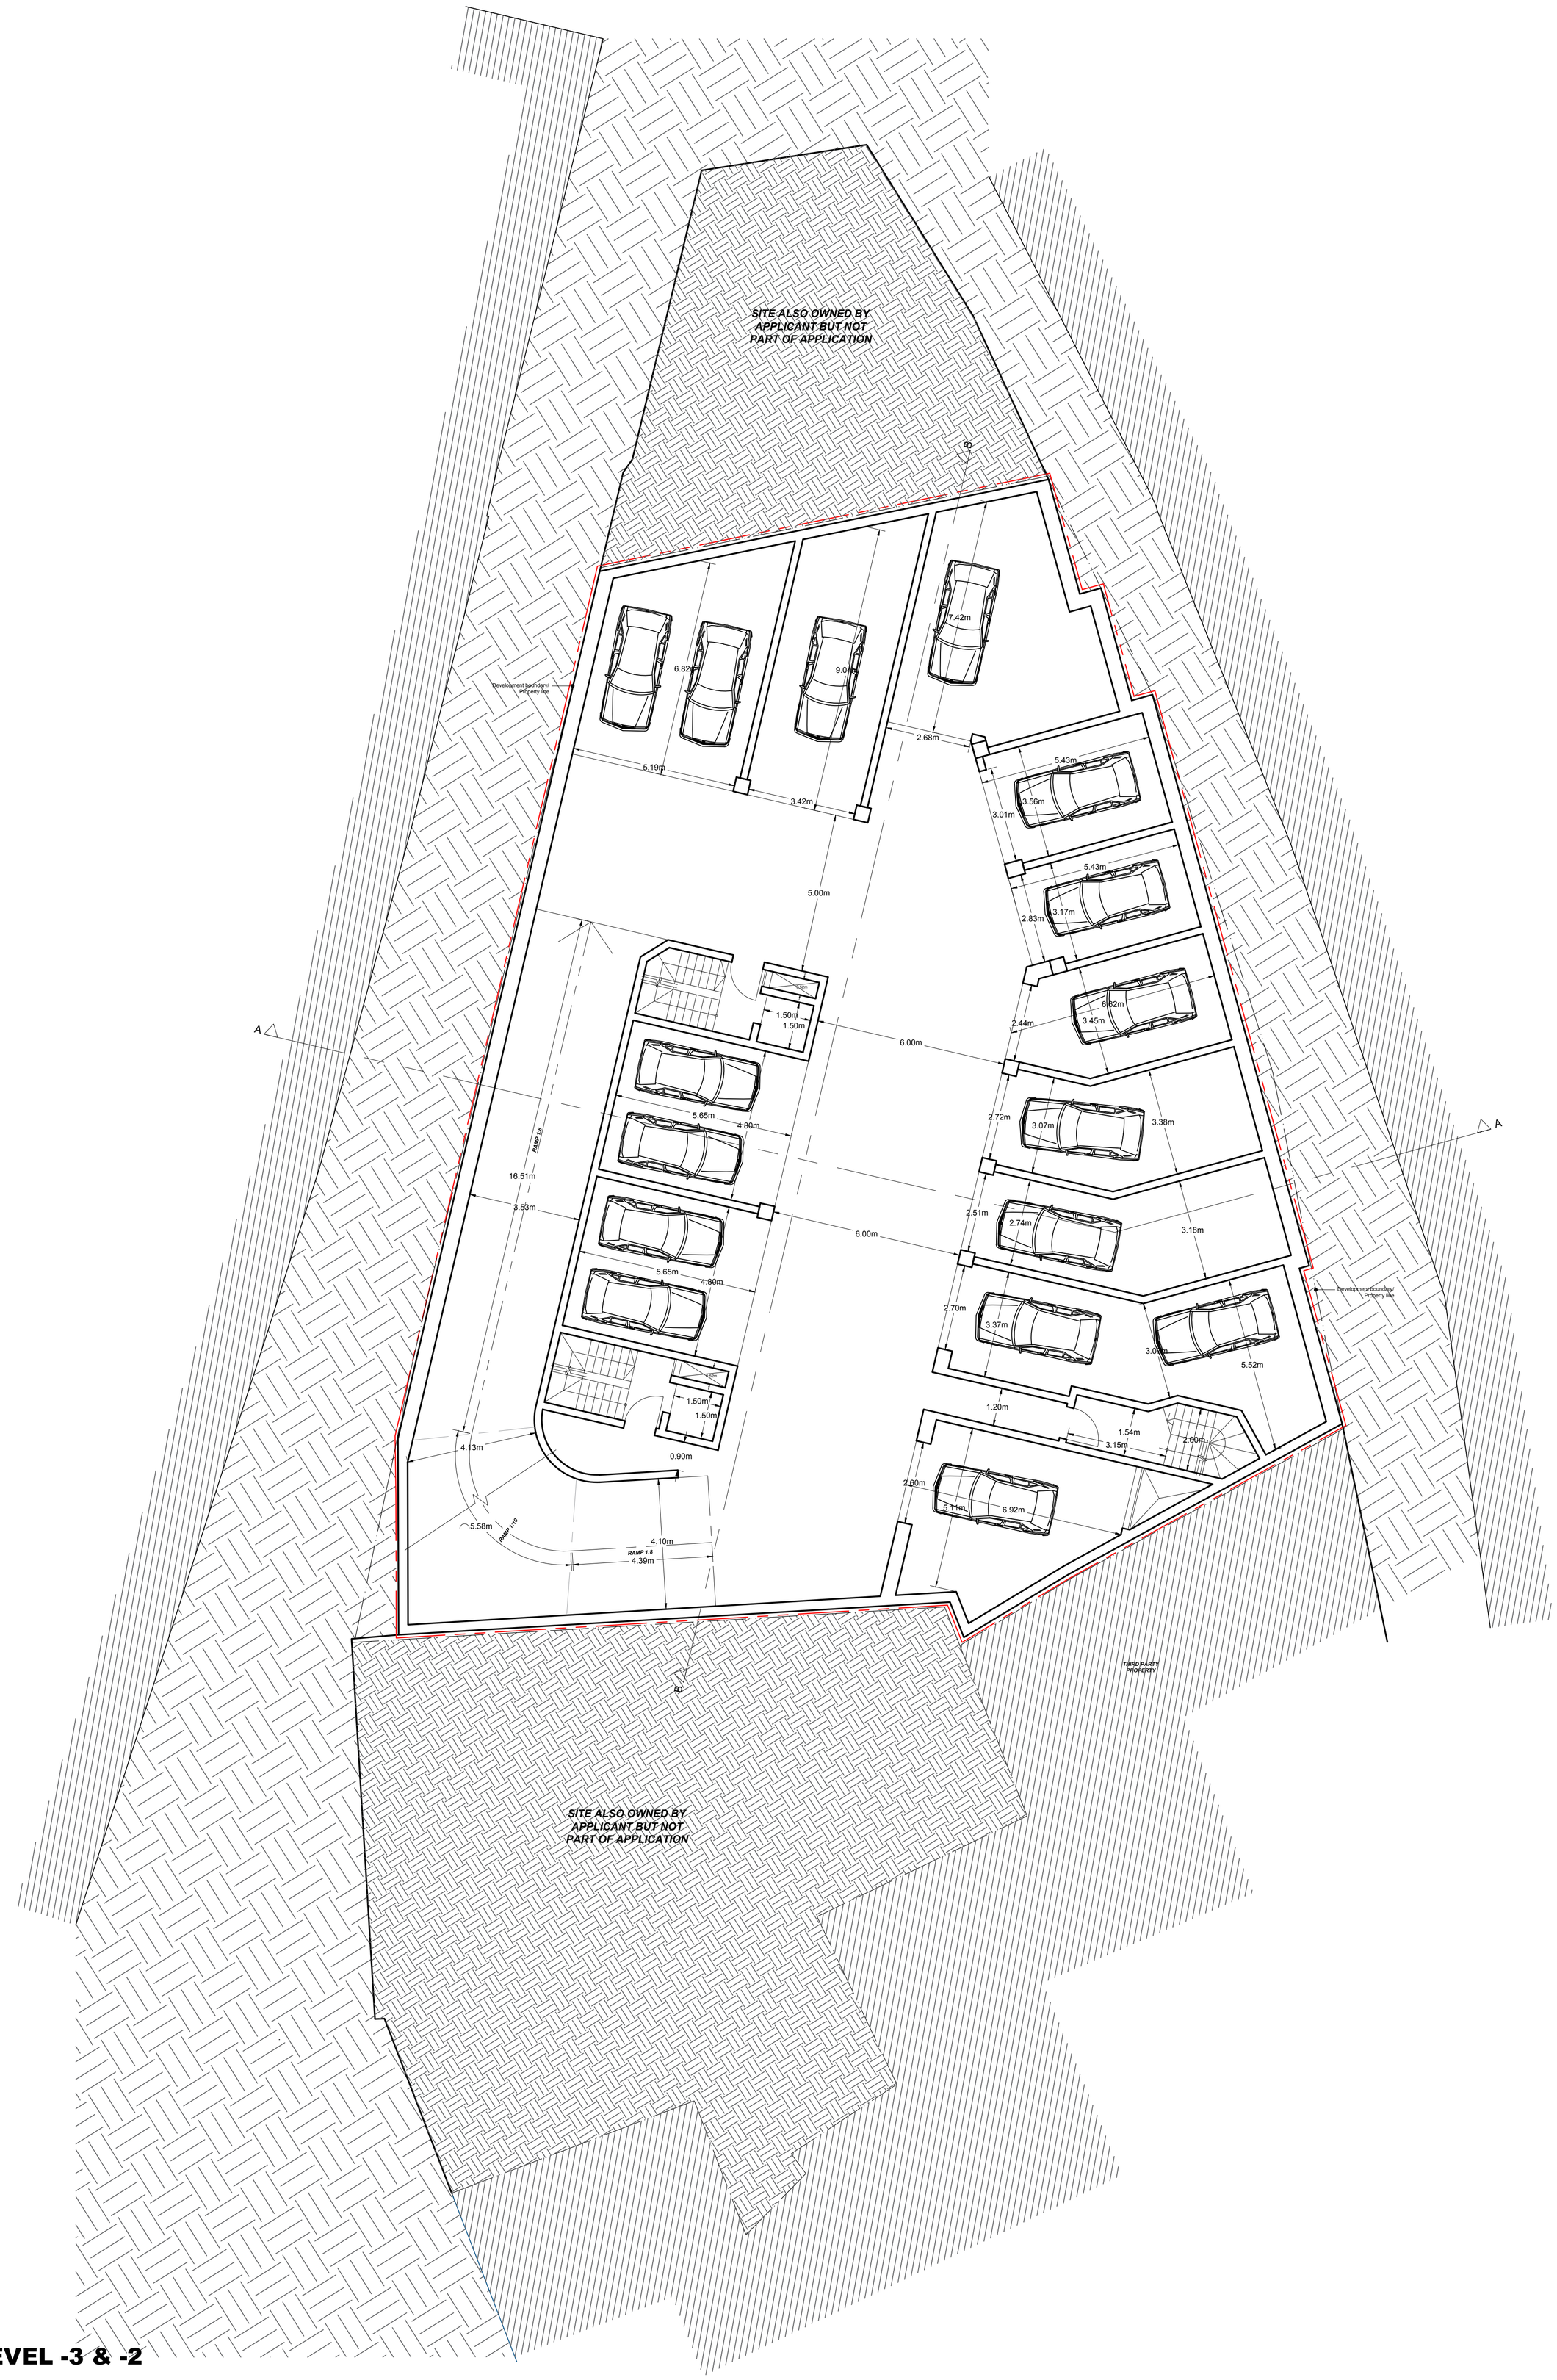

PROPOSED **LEVEL -3 & -2**

1m 0.5 0 1 2 3 4 5 6 7 8 9 10m

Scale 1:100

DEVELOPMENT BOUNDARY/
PROPERTY LINE

TO CONSTRUCT

TO DEMOLISH

BENCINI & ASSOCIATES

ARCHITECTS, CIVIL ENGINEERS AND DESIGN CONSULTANTS

DESIGN CENTER, LEVEL 1, TRIQ IT-TORRI C/W TRIQ IL-QATTUS, SWATAR, BKR4012
tel: +356 21255001 fax +356 21255002 arch@ebencini.com www.ebencini.com

PROPOSED DEVELOPMENT	Job No.
Bilom Group Lija	5657/18/EB

Drawing Title				Revisions
Proposed Level -3 & -2 Floor Plan				
Drawn by A.B. Checked by K.B.	Date 14/05/2019	Scale 1:100	Drawing No. DR_04	